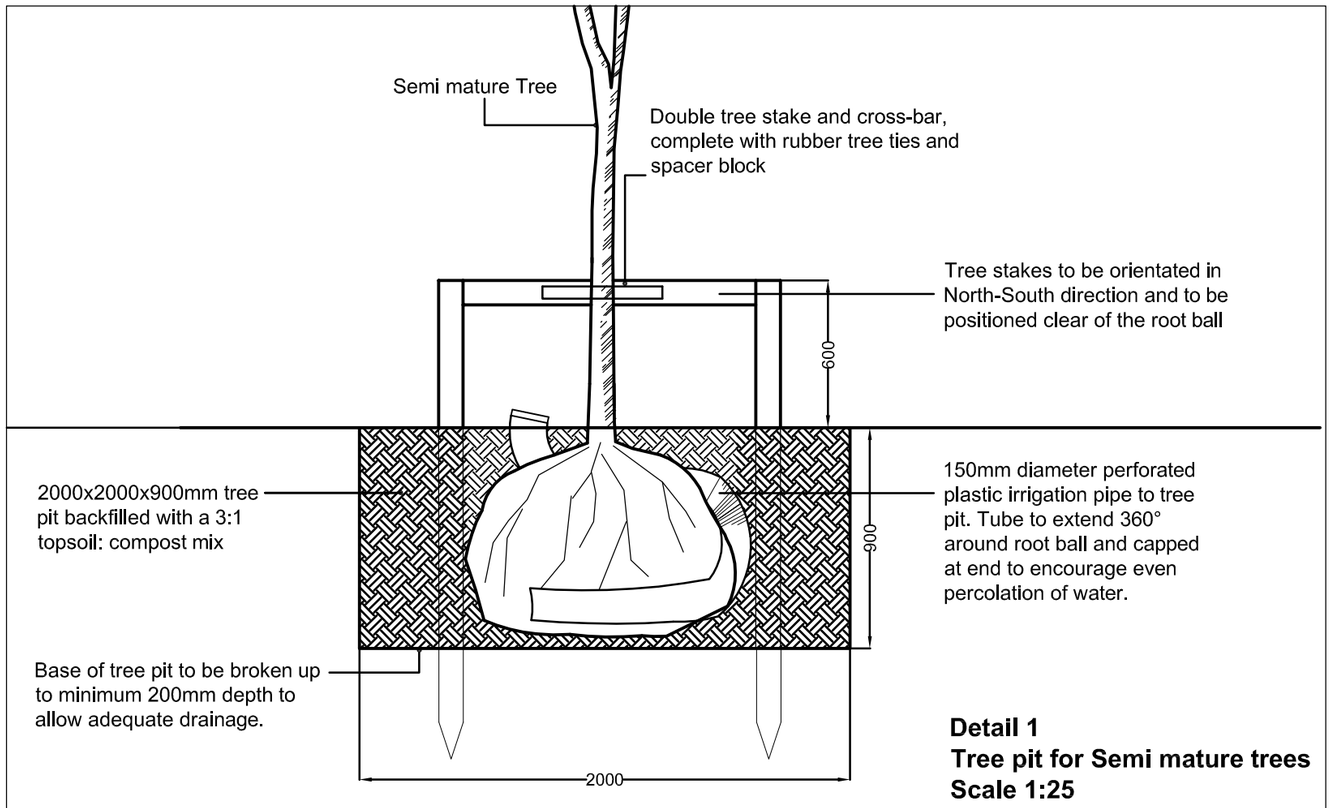

Detail 1
Tree pit for Semi mature trees
Scale 1:25

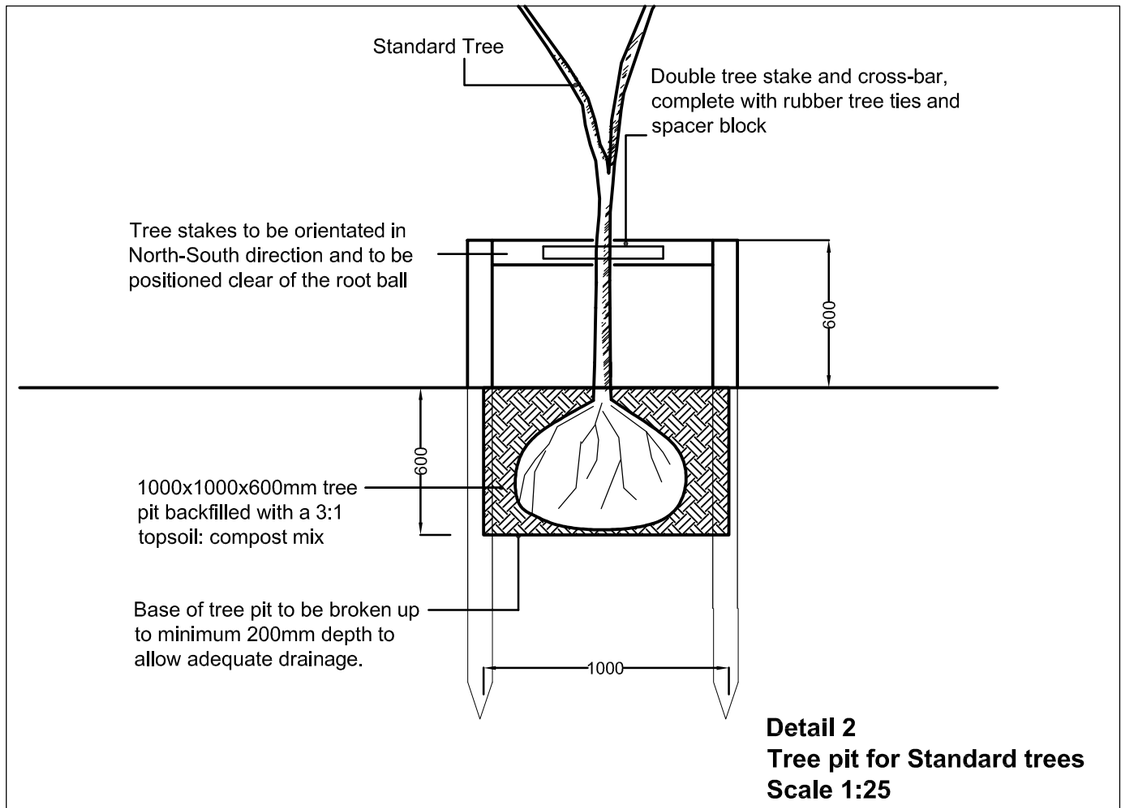

Detail 2
Tree pit for Standard trees
Scale 1:25

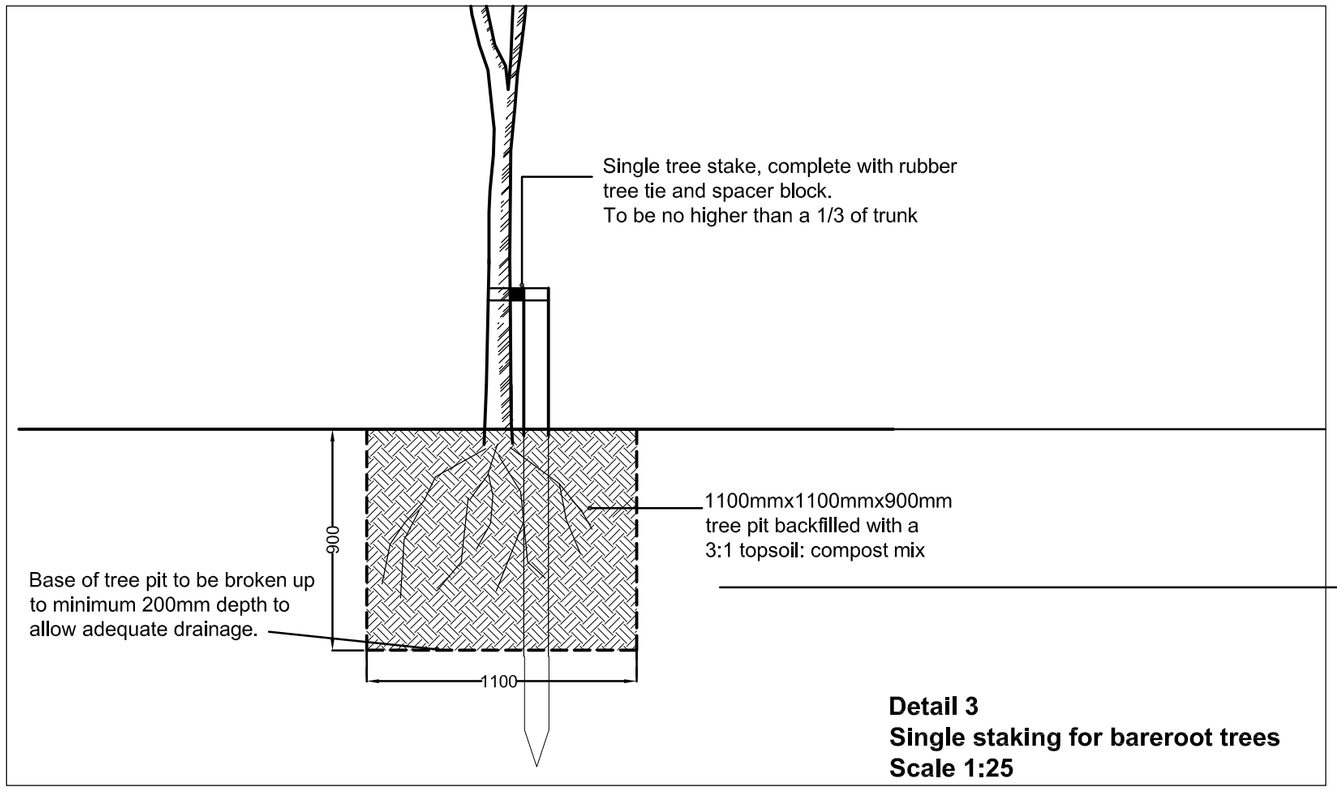

Detail 3
Single staking for bareroot trees
Scale 1:25

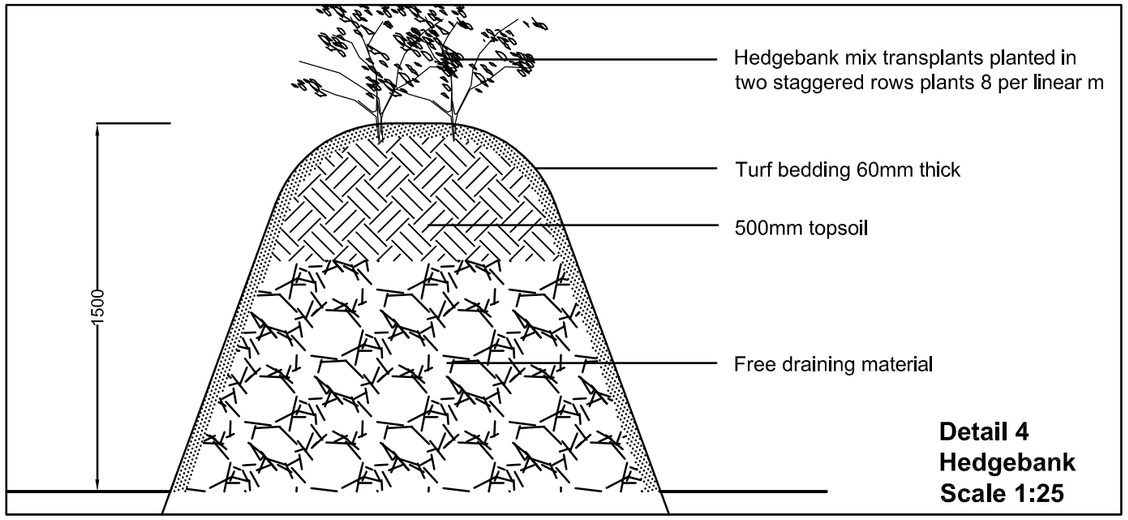

Detail 4
Hedgebank
Scale 1:25

• Architects • Landscape Architects • Planners • Urban Designers • Interior Designers •
• Environmental Consultants • Building Surveyors • Project Managers • Quantity Surveyors •

10 Park Grove Cardiff CF10 3BN 029 20228966
27/29 Grosvenor Road Wrexham LL111DH 01978 291161

NOLAN NICHOLAS
BETTWS NEWYDD
LANDSCAPE LAYOUT - DETAIL SHEET

Drawn EMK • Checked PMC • Scale 1:25 • Date NOV 08 • Office Cardiff • Drwg No 60467 SK02